


## LEGEND

- SITE WORK AREA
- SAFETY FENCE
- CATEGORY 3 TRAFFIC BARRIER
- SAFETY CONES/BARRELS
- PEDESTRIAN PATH
- NIGHT TIME PEDESTRIAN PATH
- DIRECTION OF TRAFFIC FLOW
- DIRECTION OF CONSTRUCTION TRUCK FLOW

## BUILT UP HANDICAP RAMP
### NOT TO SCALE

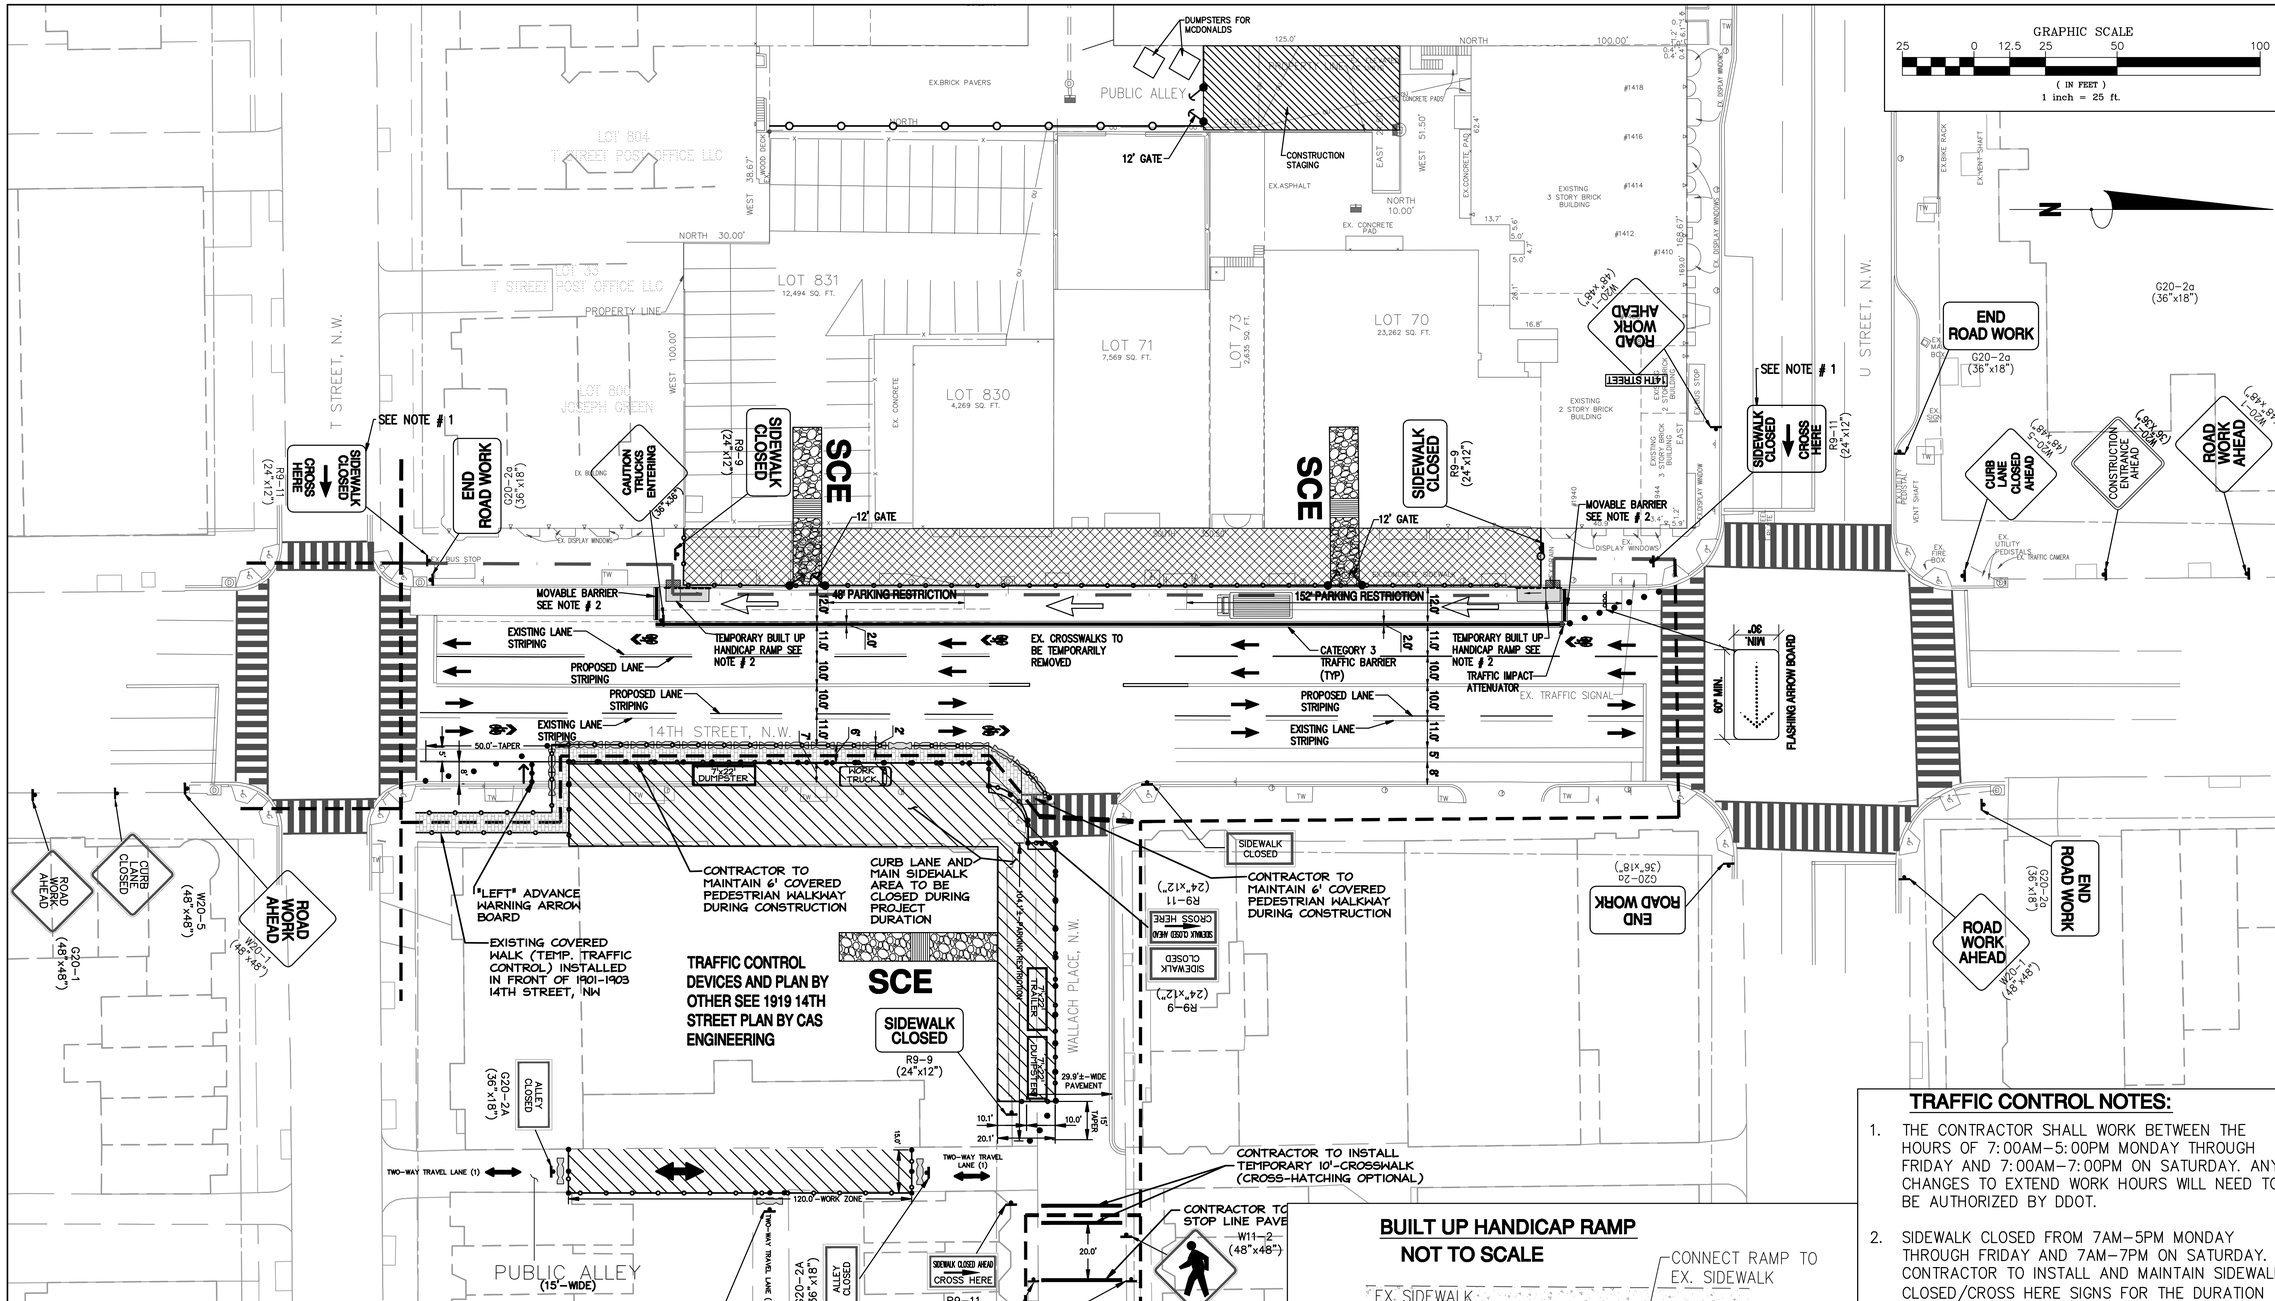


## TRAFFIC CONTROL NOTES:

1. THE CONTRACTOR SHALL WORK BETWEEN THE HOURS OF 7:00AM–5:00PM MONDAY THROUGH FRIDAY AND 7:00AM–7:00PM ON SATURDAY. ANY CHANGES TO EXTEND WORK HOURS WILL NEED TO BE AUTHORIZED BY DDOT.
2. SIDEWALK CLOSED FROM 7AM–5PM MONDAY THROUGH FRIDAY AND 7AM–7PM ON SATURDAY. CONTRACTOR TO INSTALL AND MAINTAIN SIDEWALK CLOSED/CROSS HERE SIGNS FOR THE DURATION OF THE WORK DAY.
3. 2. MOVABLE BARRIERS AND TEMPORARY BUILT UP HANDICAP RAMPS TO BE MOVED FROM 7AM–5PM MONDAY THROUGH FRIDAY AND 7AM–7PM ON SATURDAY TO ALLOW CONSTRUCTION VEHICLE ACCESS.
4. THE EXISTING CENTERLINE STRIPING ON 14TH STREET, N.W. IS TO REMAIN.
5. SIGNS SHALL BE INSTALLED PRIOR TO THE COMMENCEMENT OF WORK AND REMOVED AFTER COMPLETION OF ACTIVITIES.
6. CONTRACTOR MUST FOLLOW ALL CURRENT MUTCD EDITION AND DISTRICT OF COLUMBIA TEMPORARY TRAFFIC CONTROL STANDARDS.

**Bowman CONSULTING**


Bowman Consulting Group, Ltd.
2121 Eisenhower Avenue
Suite 502
Alexandria, Virginia 22314
Phone: (703) 548-2188
Fax: (703) 683-5781
www.bowmanconsulting.com
© Bowman Consulting Group, Ltd.

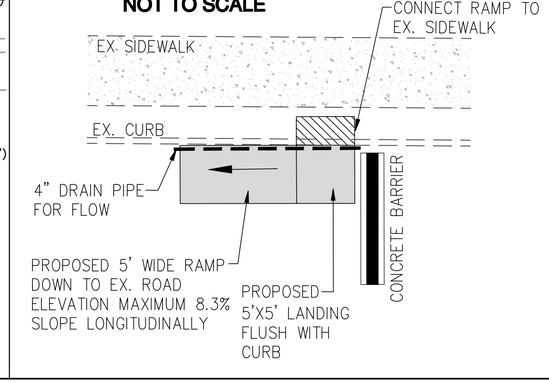
DDOT MAINTENANCE OF TRAFFIC PLAN

# 1920 14TH STREET, NW

SQUARE 0205; LOTS 70, 71, 73, 830 AND 831

WARD 2

DISTRICT OF COLUMBIA

WASHINGTON

DISTRICT OF COLUMBIA
RICHARD MOLLER
No. 906651
8/17/12
REGISTERED PROFESSIONAL ENGINEER

PLAN STATUS

| DATE | DESCRIPTION | |
|---|---|---|
| ARV | DD | ARV |
| DESIGN | DRAWN | CHKD |
| SCALE | H: 1"=25' V: | |
| JOB No. | 7952-01-001 | |
| DATE : | JULY 2012 | |
| FILE No. | 7952-D-MP-004 | |
| SHEET | C1.00 | |

Cad file name : P:\7952 - 14th & U Streets NW EC (Mixed)\7952-01-001 (ENG) - 14th & U Streets NW EC (Mixed)\Engineering\Engineering Plans\MOT\7952-D-CP-001-C1.00-MOT-CPT-2.dwg